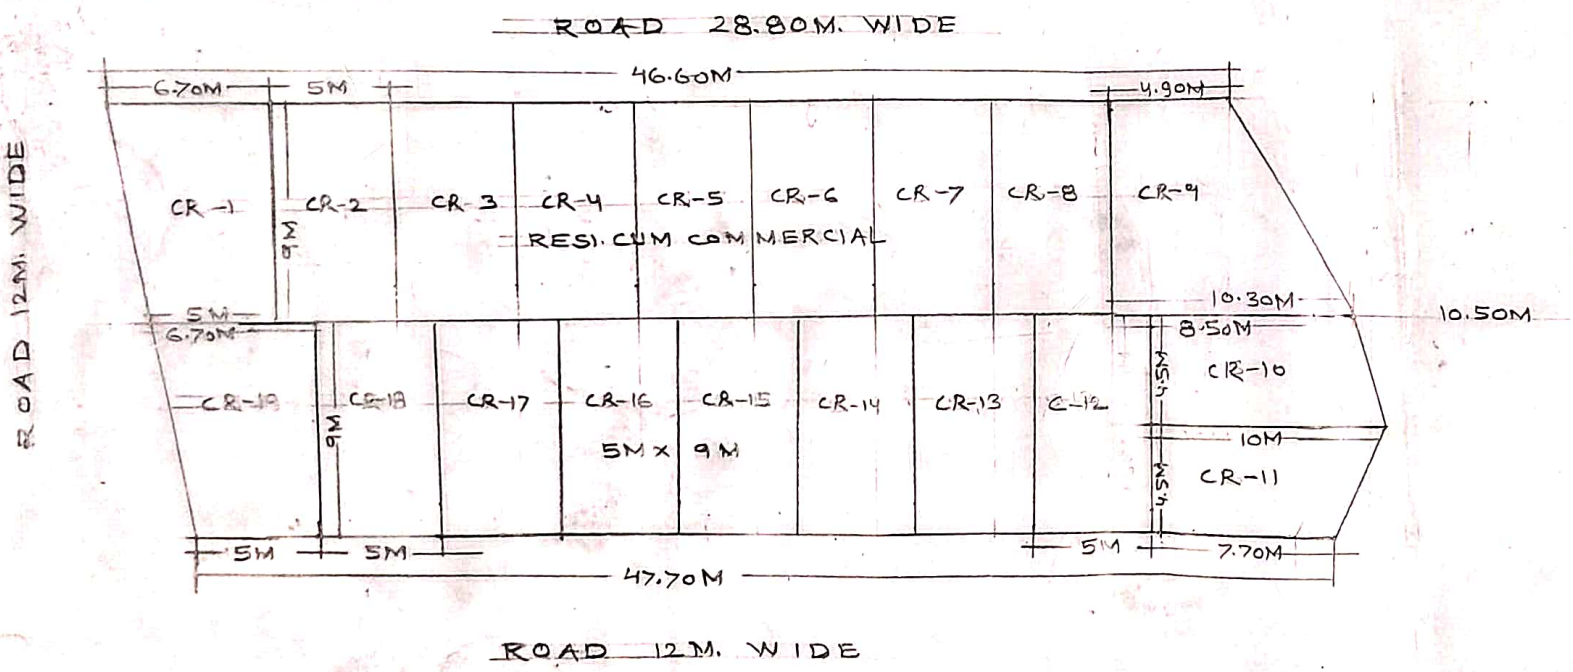

AREA OF RESI. CUM COMM. P. NO. 1 = $\frac{6.70M + 5M}{2} \times 9M$
= 52.65 SQM
" " " " " " 2 TO 8, 12 TO 18 = 5M x 9M
= 45 SQM
AREA OF RESI. CUM COMM. P. NO. 19 = $\frac{5M + 6.70}{2} \times 9M$ = 52.65 SQM
" " " " " " 9 = $\frac{4.90 + 10.30}{2} \times 9M$ = 68.4 SQM
" " " " " " 10 = $\frac{8.50 + 10M}{2} \times 4.5M$ = 41.62 SQM
AREA OF RESI. CUM COMM. P. NO. 11 = $\frac{7.70 + 10.50}{2} \times 4.5M$ = 39.82 SQM
NOTE :- SITE PLAN GIVEN MEASUREMENT BY UDH
UNIT NO. PARA NO. 61 DATE 5/6/23

SITE PLAN OF RESI. CUM COMM. P. NO.
[illegible] COMMERCIAL SCHEME
[illegible] KOTA

17/6/2023 MEASURED BY	U.I.T. DRG. NO 374 OF 2023
	SCALE 1CM = 2M
DRAWN/CHECKED BY	7/11/23 ASST. TOWN PLANNER U.I.T. KOTA

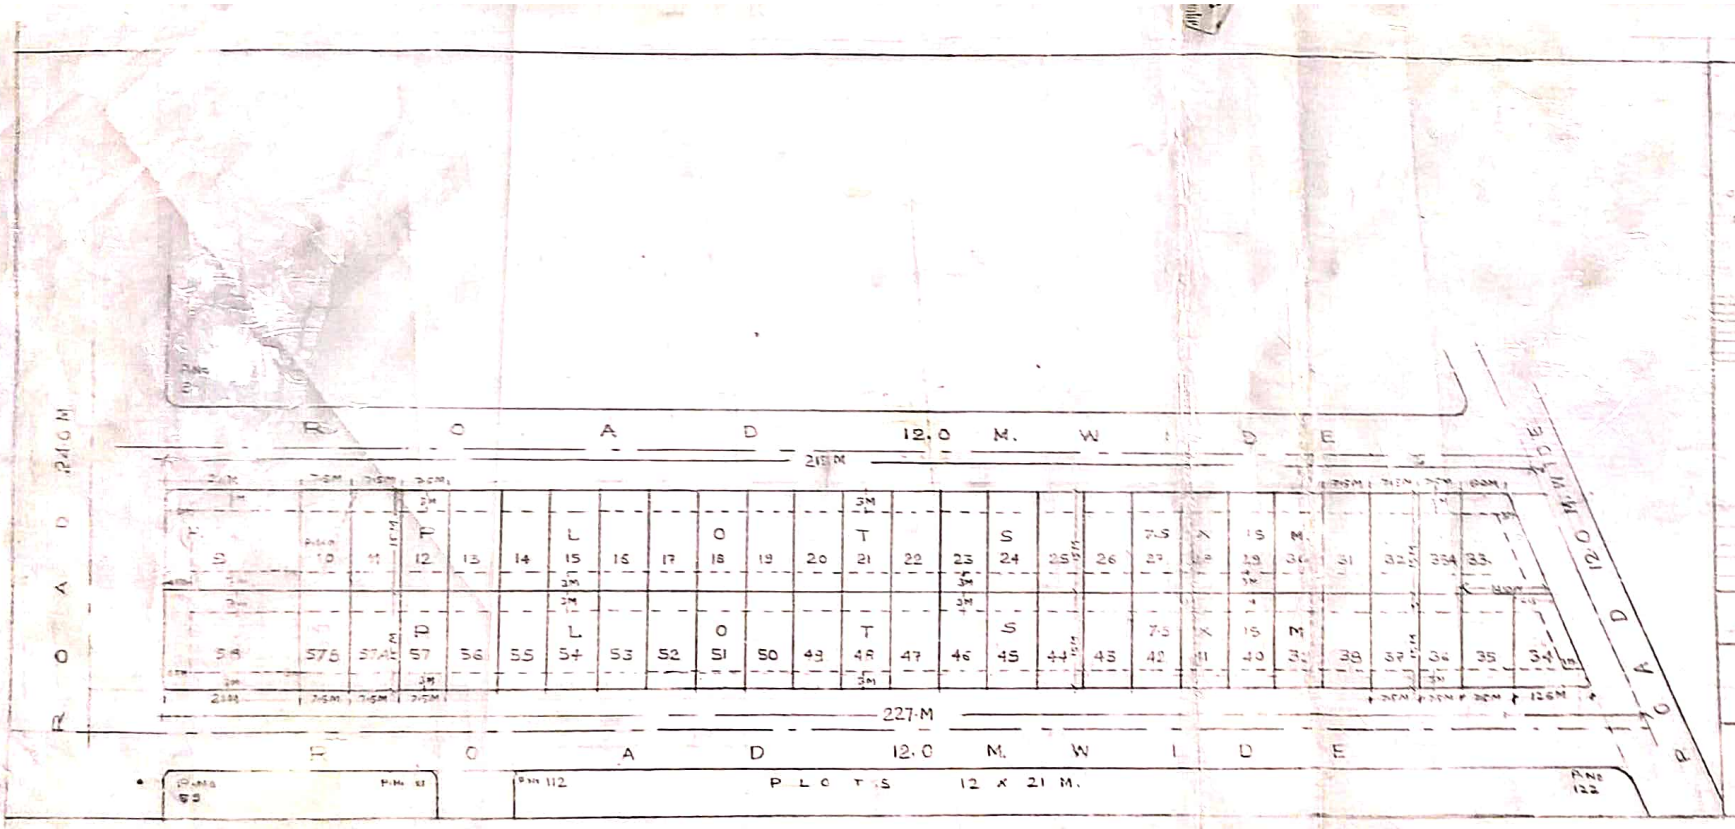

REF:-

AREA OF PLOT NO [illegible]

AREA OF PLOT NO 33 [illegible]

AREA OF PLOT NO 34 [illegible]

NOTE:-

(1) SITE PLAN PREPARED AS PER MEASUREMENT [illegible] BY B.I. IN FILE OF PLOT NO [illegible]

(2) EXTRA PLOTS [illegible]

(3) COVERED AREA [illegible] PLOT NO 9 AND 56 [illegible]

SITE PLAN FOR PLOT NO. [illegible] AT AAROGYA NAGAR SCHEME KOTA.

SURVEYED BY (B.I.)

UIT DRG NO. 03 [illegible]

SCALE: 1CM = [illegible]

DRAWN BY B.L. GUNSARIA

CHECKED BY [illegible]

ASSTT. TOWN PLANNER U.I.T. KOTA.

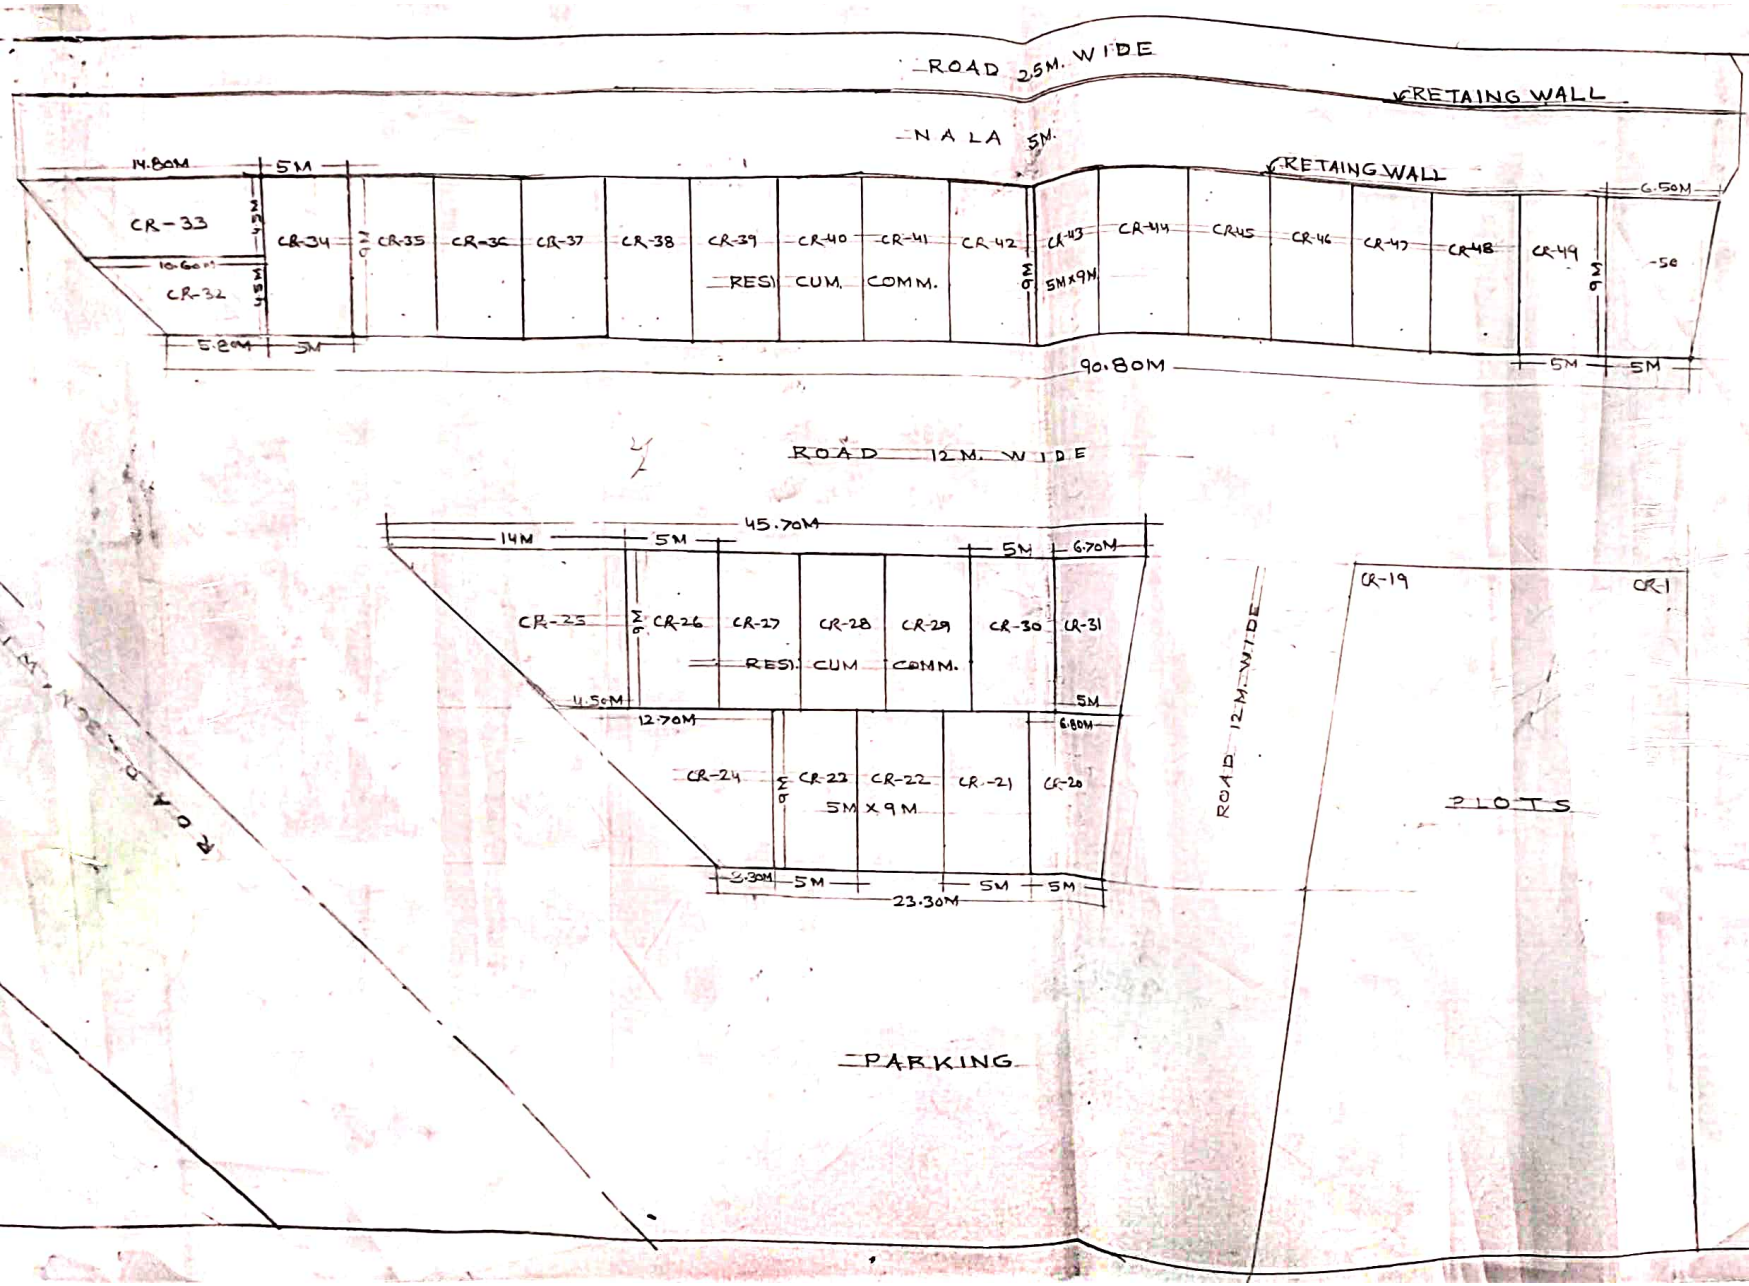

AREA OF RESI.CUM.COMM.P.No 20 = $\frac{5M+6.80}{2} \times 9M$
= 53.15 SQM
AREA OF RESI. CUM. COMM. P.No 21 TO 23, 26 TO 30, 34 TO 49 = 5M x 9M = 45 SQM
AREA OF RESI. CUM. COMM. 24 = $\frac{3.30+12.70}{2} \times 9$ = 72.5 SQM
" " " " " 25 = $\frac{14M+4.5}{2} \times 9M$ = 83.25 SQM
" " " " " 31 = $\frac{6.70+5M}{2} \times 9M$ = 52.65 SQM
" " " " " 32 = $\frac{5.80M+10.60}{2} \times 4.5M$
= 36.9 SQM
" " " " " 33 = $\frac{14.80+10.60}{2} \times 4.5M$
= 57.15 SQM
AREA OF RESI. CUM. COMM. 50 = $\frac{5M+6.50M}{2} \times 9M$
= 51.75 SQM

NOTE:- SITE PLAN GIVEN MEASUREMENT
AS PER ON FILE NO. PARA NO.
DATE 15/6/23 NITIN NAGAR

N

SITE PLAN OF [illegible]
[illegible] RANGE [illegible]
ROAD [illegible] NAGAR
KOTA

15/6/2023	U.I.T. DRG NO. 405 OF 23
MEASURED BY	SCALE 1CM = 2M
DRAWN/CHECKED BY	21/12/23 ASSTT. TOWN PLANNER U.I.T. KOTA