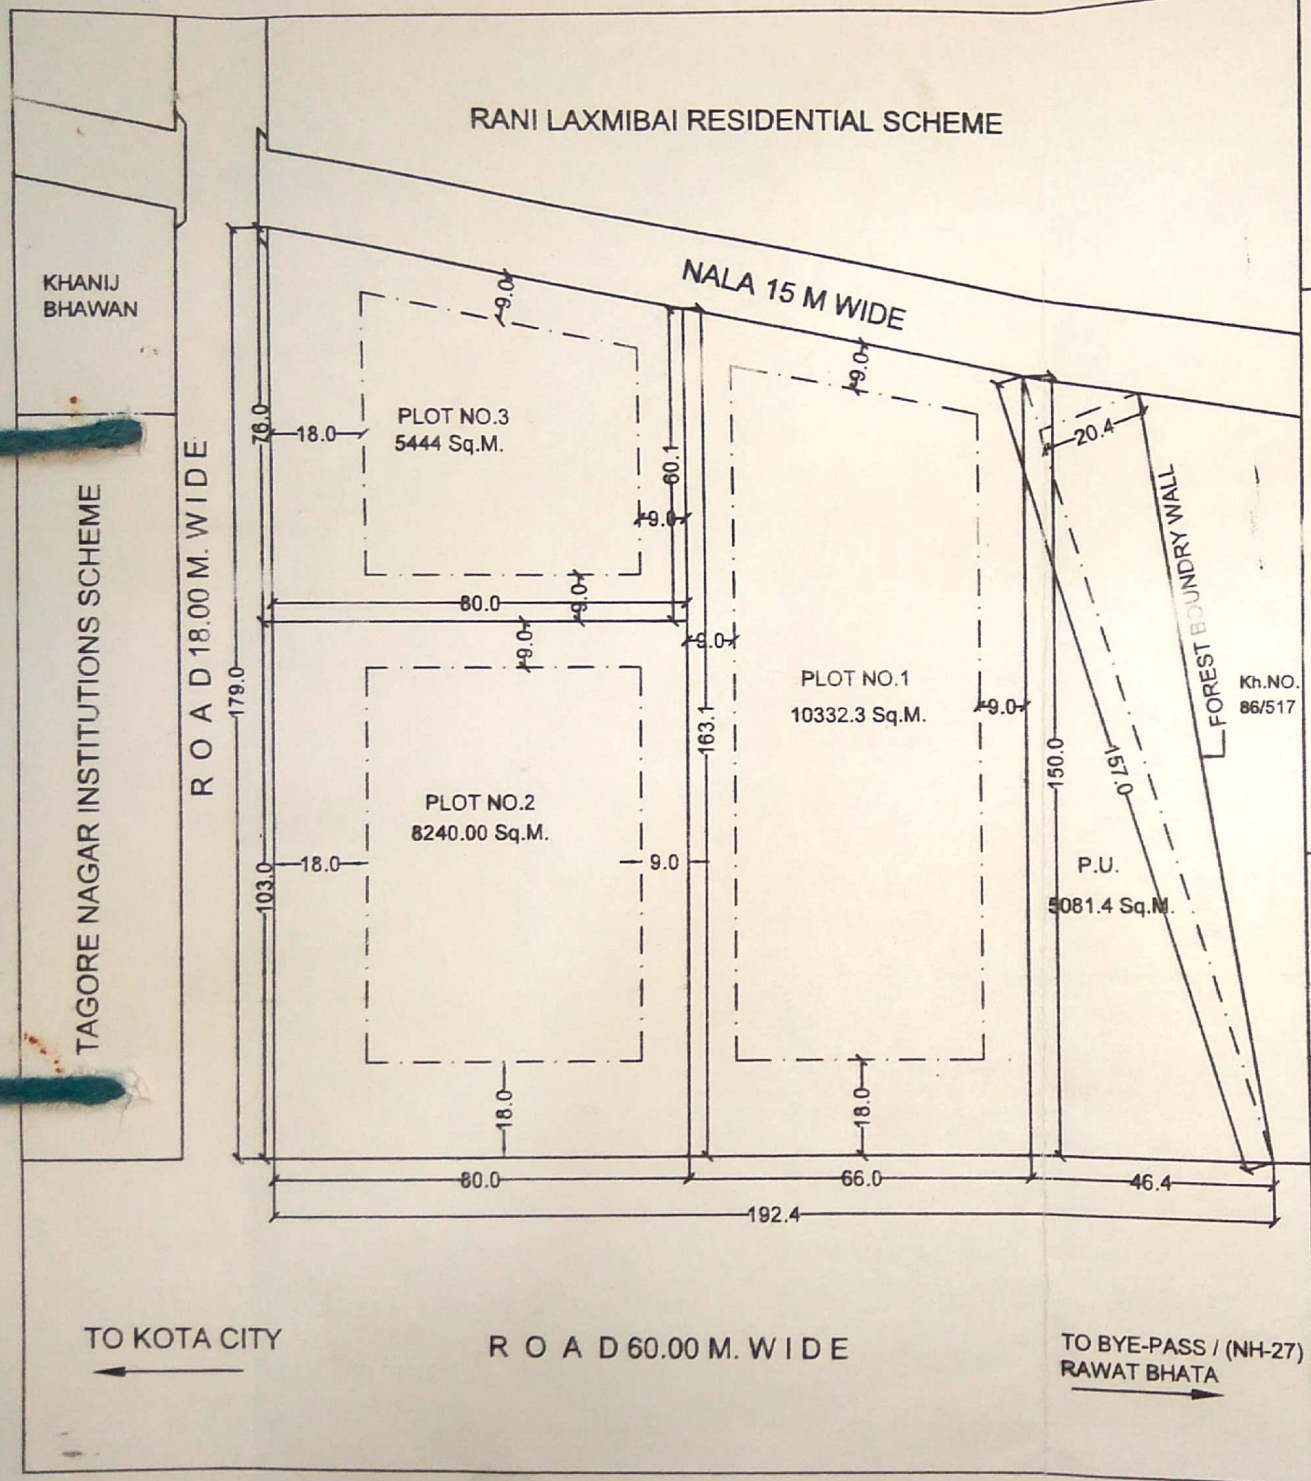

1. AREA OF PLOT NO.1 = $\frac{163.1+150}{2}$ x 66 M = 10332.3 Sq.M
2. AREA OF PLOT NO.2 = 103 x 80M = 8240 Sq.M
3. AREA OF PLOT NO.3 = $\frac{76+60.1}{2}$ x 80 M = 5444 Sq.M
4. AREA OF P.U. $\frac{46.4 \times 150.0}{2} + \frac{20.4 \times 157}{2}$ = 5081.4Sq.M

NOTE:- SITE PLAN PREPARED AS PER MEASUREMENT GIVEN BY JEN. SATISH TOMAR

NORTH :-

N

SITE PLAN OF PLOT NO. AT SPECIAL / PROFESSIONAL / RESEARCH AND OTHER INSTITUTIONS (EDUCATIONAL) & PUBLIC UTILITY SCHEME ON PART KH. NO. 85, VILLAGE NAYAGAON, NEAR TAGORE NAGAR, ON RAWATBHATA ROAD, KOTA.

MEASURED BY JEN.	U.I.T.DRG.NO. 102 OF 2017
	SCALE 1 CM = 15 M
DRAWN BY 20/9/17	ASST. TOWN PLANNER U.I.T. KOTA 20/9/17
CHECKED BY	

Scanned by CamScanner